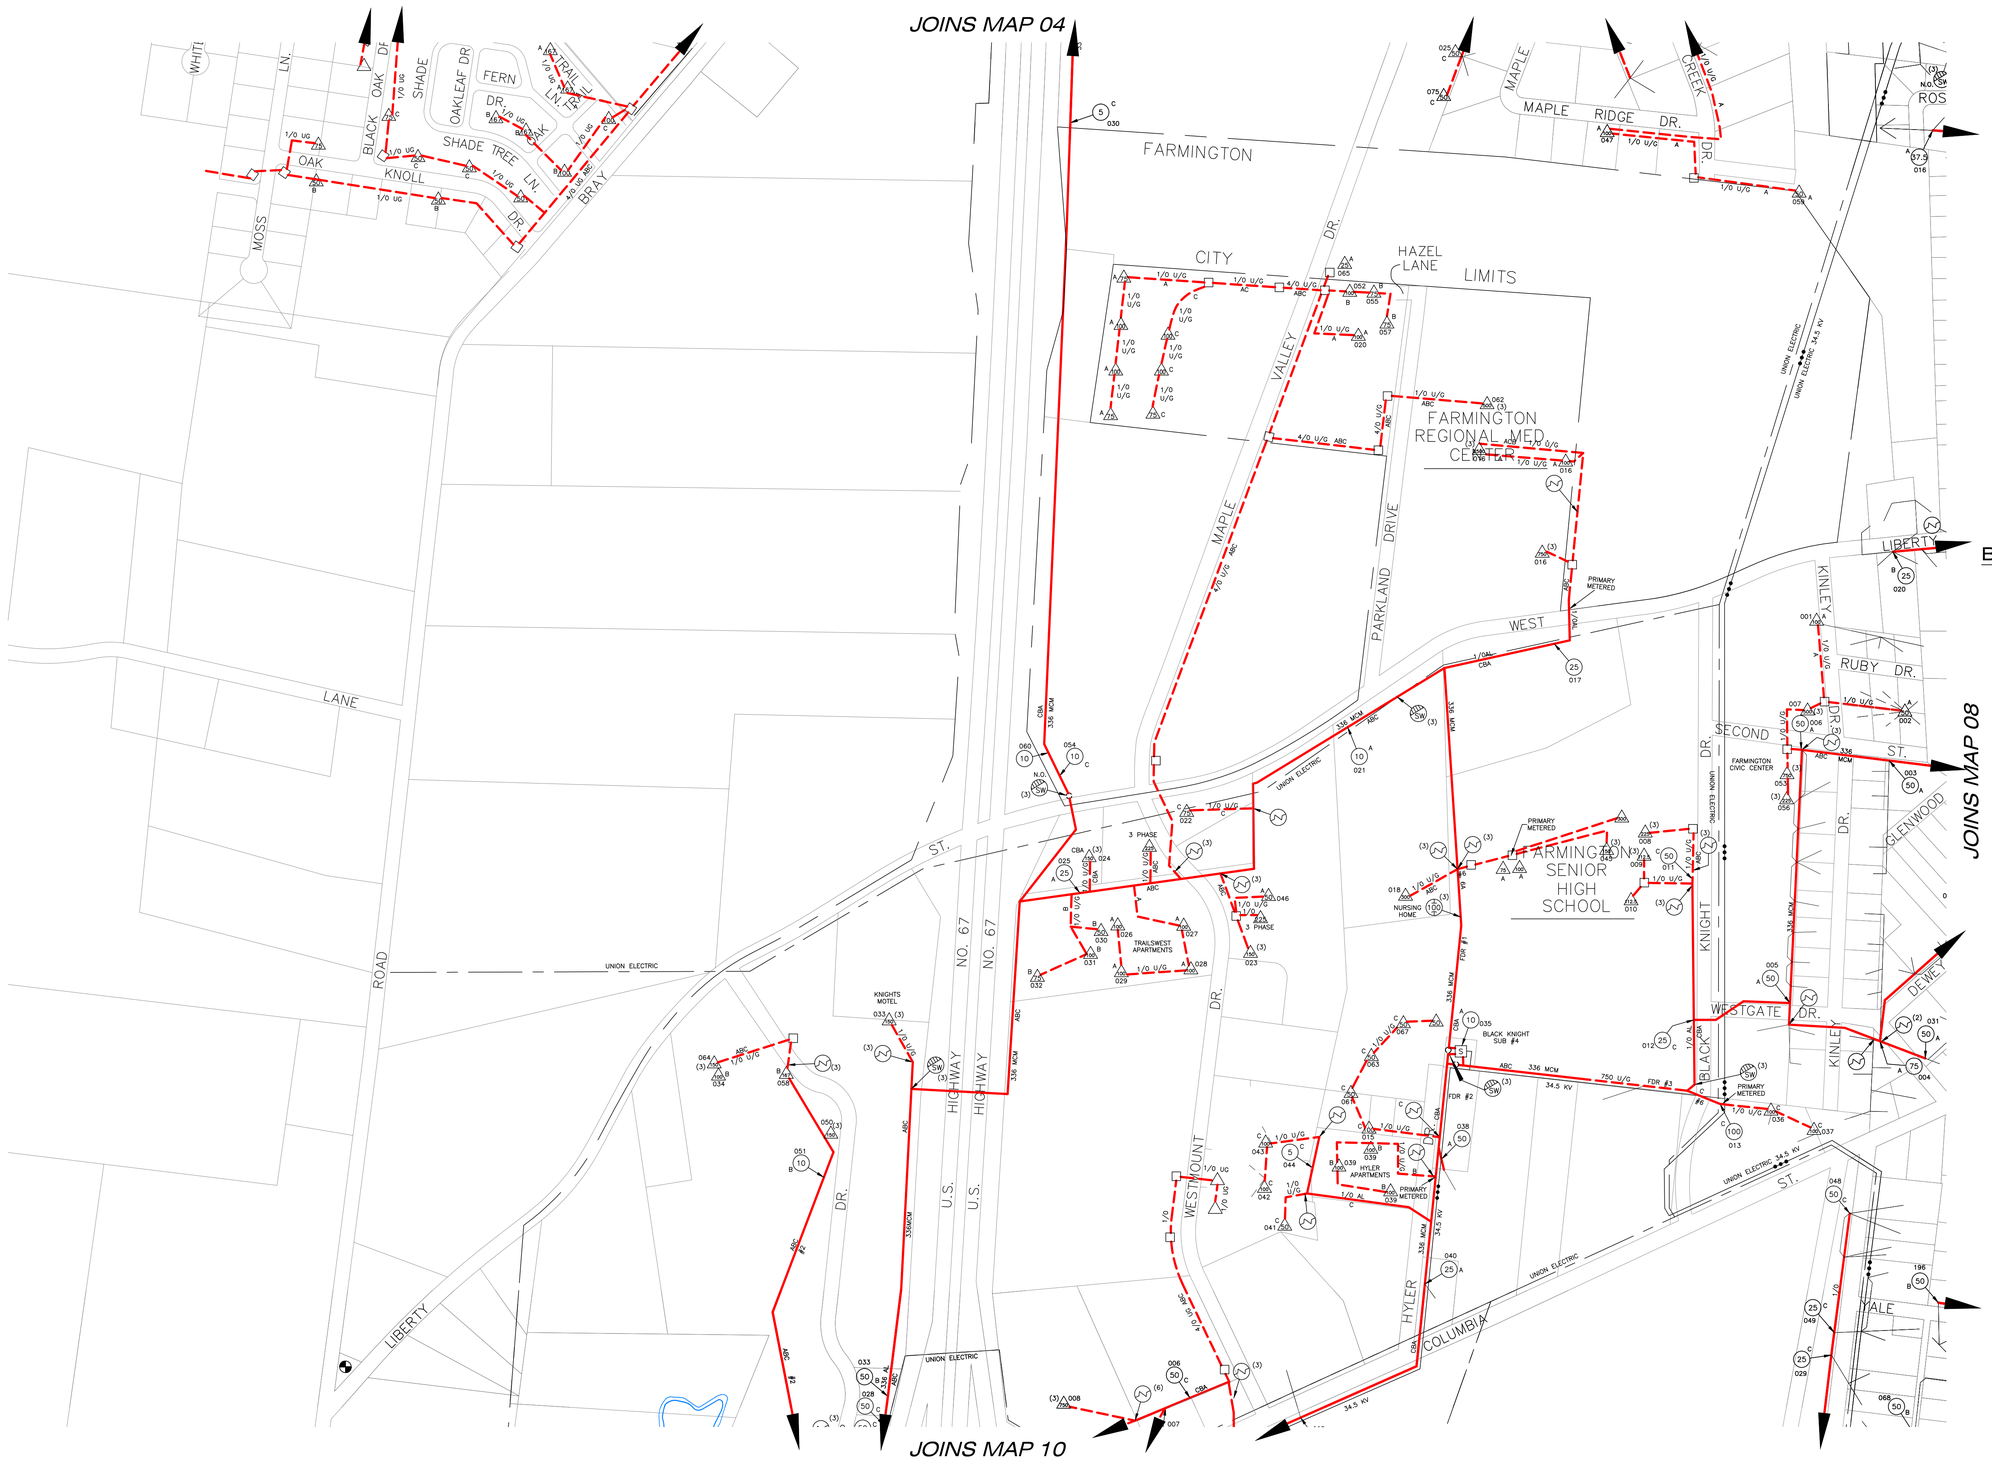

NOTE: ALL CONDUCTORS ARE COPPER, UNLESS OTHERWISE NOTED.

DATE	REVISIONS
	EXISTING LINE

CITY_OF_FARMINGTON

FARMINGTON,MISSOURI

MAP_09_OF_16

PUBLIC WORKS DEPARTMENT
12 SOUTH JEFFERSON
FARMINGTON, MISSOURI 63640

07

DWN. BY: MPJ | CKD. BY: MPJ | APPD. BY: APRVD | DATE: 01/17/2008 | SCALE: AS_NOTED